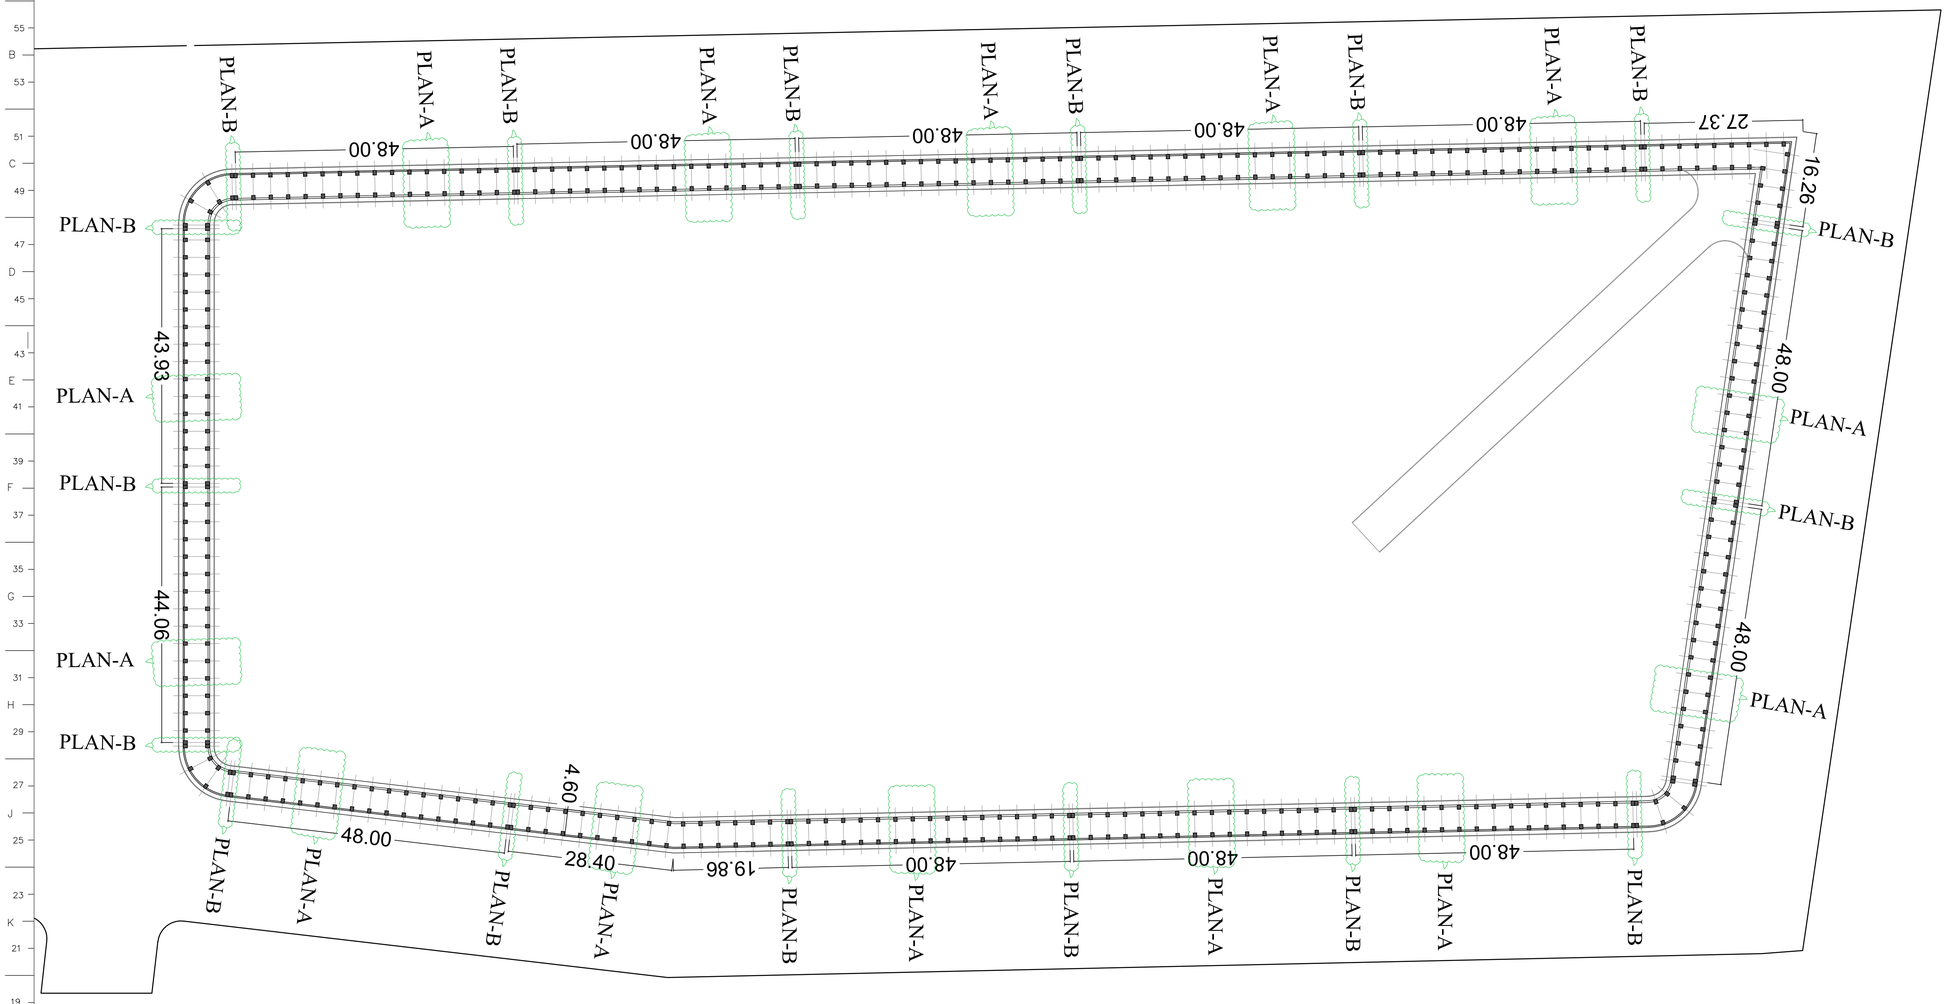

GENERAL NOTES :-

* ALL CONCRETE MIX M:25 OR OTHERWISE SPECIFIED ,MACHINE MIXED & VIBRATED.
* EXECUTION OF WORK SHOULD BE CARRIED OUT AS PER NBC & INDIAN STANDARD.
* ALL CONSTRUCTION MATERIAL SHOULD BE CONFIRM TO RELEVANT INDIAN STANDARD.
* SOIL REPORT DOSE NOT INDICATE ANY CHANCES OF LIQUFICATION.
* THIS DRAWING IS BASED ON ARCHITECTURAL DRAWING.
* CUBE TEST FOR EACH CASTING SHOULD BE CARRIED OUT & SUBMMITED TO US.
* TESTING OF CEMENT (OTHER THAN FACTORY TEST RESULT) SHOULD BE CARRIED OUT FORANY CEMENT BRAND LIKE J.K. , J.K. LAXMI , BINANI , J.K.VIJAY STAMBH OR ITS EQUAVELENT.

* 300 X 8mm PVC WATER STOPPER AS PER IS 15058
* 25 mm THK HD 100 POLYMER EXPANSION JOINT FILER BOARD
* RCC WALL COVER : - 30 mm

* MINI.CEMENT.325 KG/M3 IN M:25
* ALL REINFORCE MENT SHOULD BE COAT WITH NANOBOND + OF PRMUKH ENTERPRISE (OPTIONAL)
(www. Nanobond. in)
ph.:-9325544995
9372722380

NOTES

1. ALL DIMENSIONS AND LEVELS ARE IN METERS.
2. DRAWING IS IN SCALE OF 1:10 AND 1:25.
3. AMBIGUITIES IF NOTICED, SHALL BE IMMEDIATELY BROUGHT TO THE NOTICE OF THE ARCHITECT PRIOR TO COMMENCEMENT OF THE WORK.

REFERENCES

1	SITE PLAN	VECPL/SITE/A/00

FOR TENDER

REV.	DATE	REVISION
0	26.05.22	ISSUED FOR TENDER

SCALE: NTS DATE : 26.05.22

PROJECT CONSULTANT :
ENVIRONMENT ENGINEERING LABORATORY,
THE GUJARAT INSTITUTE OF CIVIL ENGINEERS AND ARCHITECTS, NIRMAN BHAVAN, OPP : BHAIKAKA HALL, LAWGARDEN, ELLIS BRIDGE, AHMEDABAD 380006

CLIENT :
VARNI ENVIRO CARE PVT. LTD.
SURVEY NO. 283, VILLAGE: SURAI,
TALUKA CHOTILA, DIST. - SURENDRANAGAR

BUILDING :
PLAN OF SECURED LANDFILL PHASE AND INCINERATION FACILITY FOR TREATMENT AND DISPOSAL OF HAZARDOUS SOLID WASTE

DRAWING TITLE:
FOUNDATION PLAN OF RETAINING WALL

DRAWING No. REV.
VECPL/RETAINING WALL PLAN-006 0